


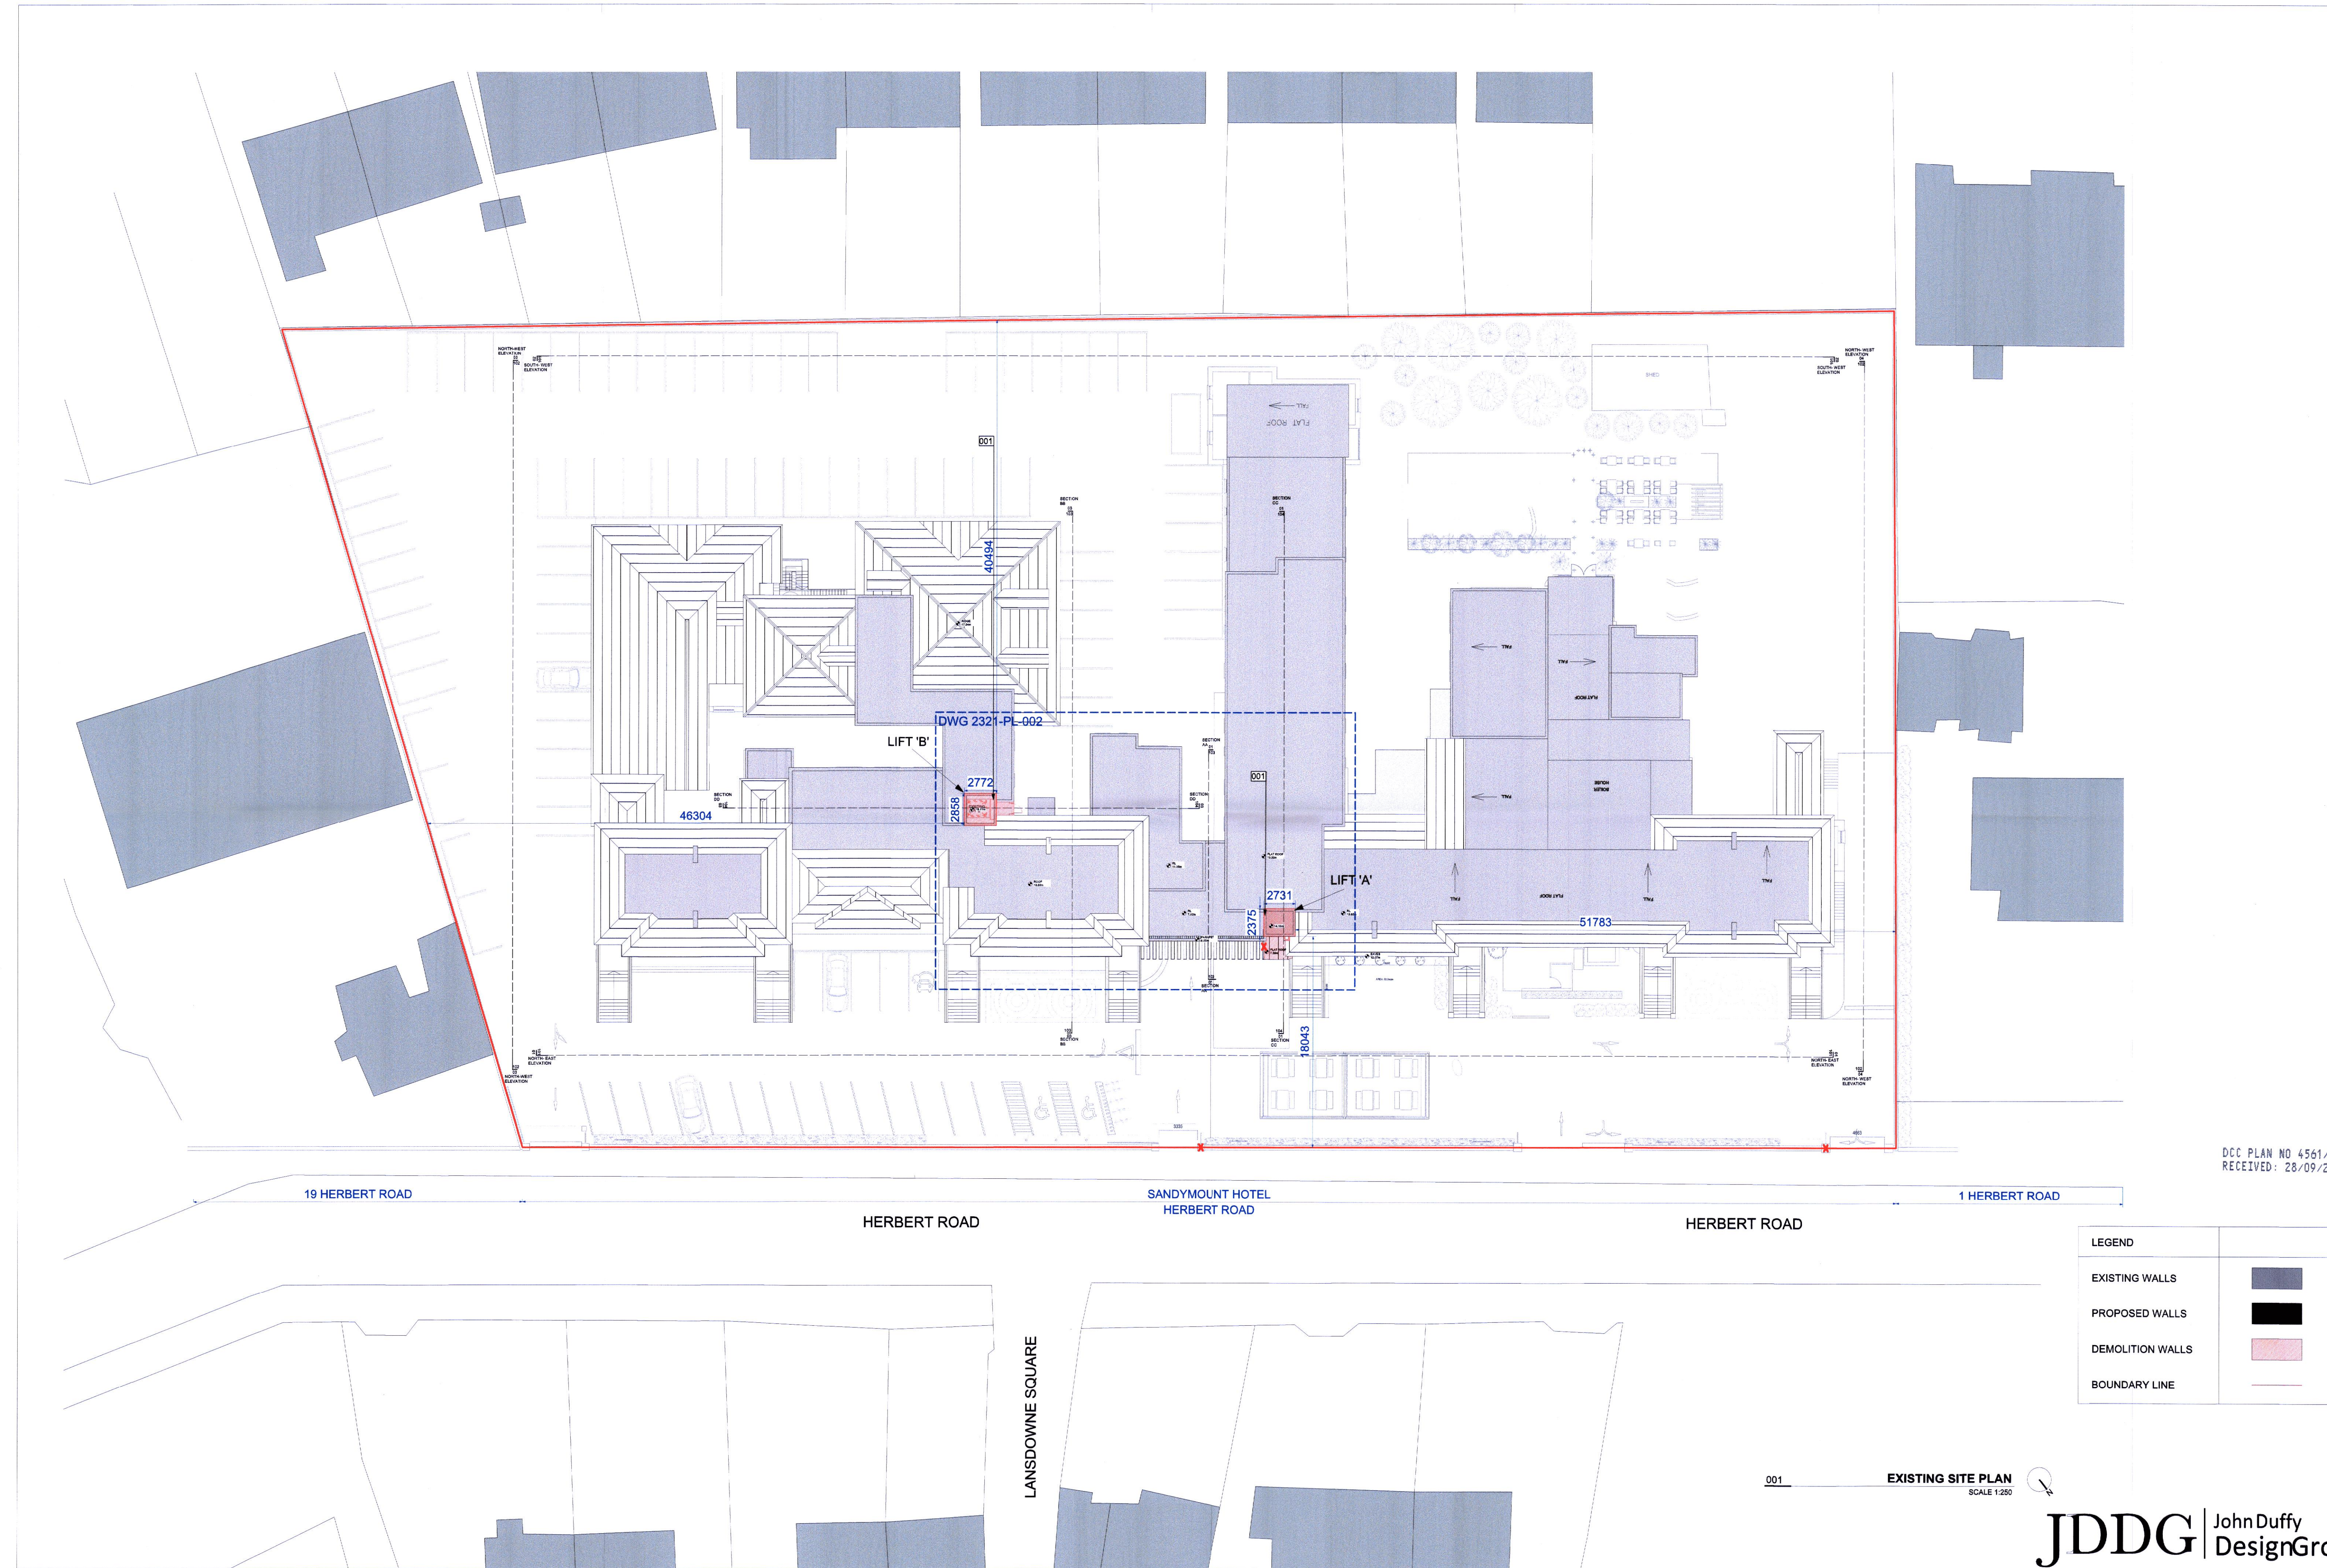

DCC PLAN NO 4561/23
RECEIVED: 28/09/2023

LEGEND	
EXISTING WALLS	
PROPOSED WALLS	
DEMOLITION WALLS	
BOUNDARY LINE	

001 EXISTING SITE PLAN
SCALE 1:250

JDDG John Duffy Design Group

JDDG - JOHN DUFFY DESIGN GROUP
23-24 THE CRESCENT, MONKSTOWN, CO. DUBLIN
TEL: + 353 1 284 4455
FAX: + 353 1 280 7075
EMAIL: info@johnduffydesign.ie
WEB: www.jddg.ie

NOTES:
DO NOT SCALE FROM THIS DRAWING. USE FIGURED DIMENSIONS ONLY IN ALL CASES. VERIFY LEVELS AND DIMENSIONS ON SITE AND REPORT ANY DISCREPANCIES TO JOHN DUFFY DESIGN GROUP IMMEDIATELY. THESE DRAWINGS ARE COPYRIGHT AND MAY ONLY BE REPRODUCED WITH THE WRITTEN PERMISSION OF JOHN DUFFY DESIGN GROUP.
© John Duffy Design Group

REV	DESCRIPTION	PREPARED BY	CHECKED BY	DATE OF ISSUE	STAGE
001	EXISTING LIFT TO BE REMOVED				
002	PARTIAL DEMOLITION OF INTERIOR WALL				
003	DEMOLITION OF LIFT CORE				
004	ENTRANCE DOORS TO BE REMOVED				
005	PROPOSED LIFT				
006	PROPOSED LIFT CORE				
007	PROPOSED NEW ENTRANCE				
008	DOUBLE DOORS TO BE RELOCATED				
009	PROPOSED POSITION OF DOUBLE DOORS				
010	PROPOSED CURTAIN WALL GLAZING				
011	PROPOSED ALUMINIUM CLADDING				
012	SAND AND CEMENT RENDER FINISH				

PLANNING APPLICATION

ARCHITECTURE INTERIORS BRAND BUILDING EXHIBITION DESIGN

CLIENT
SANDYMOUNT HOTEL
PROJECT TITLE
SANDYMOUNT HOTEL - UPGRADE LIFTS
DRAWING TITLE
EXISTING SITE PLAN

DRAWING
NUMBER
2321-A-PL-001
SCALE
1:250 @ A1
REVISION
1:250