



01
104
EXISTING NORTH-WEST ELEVATION
SCALE 1:200

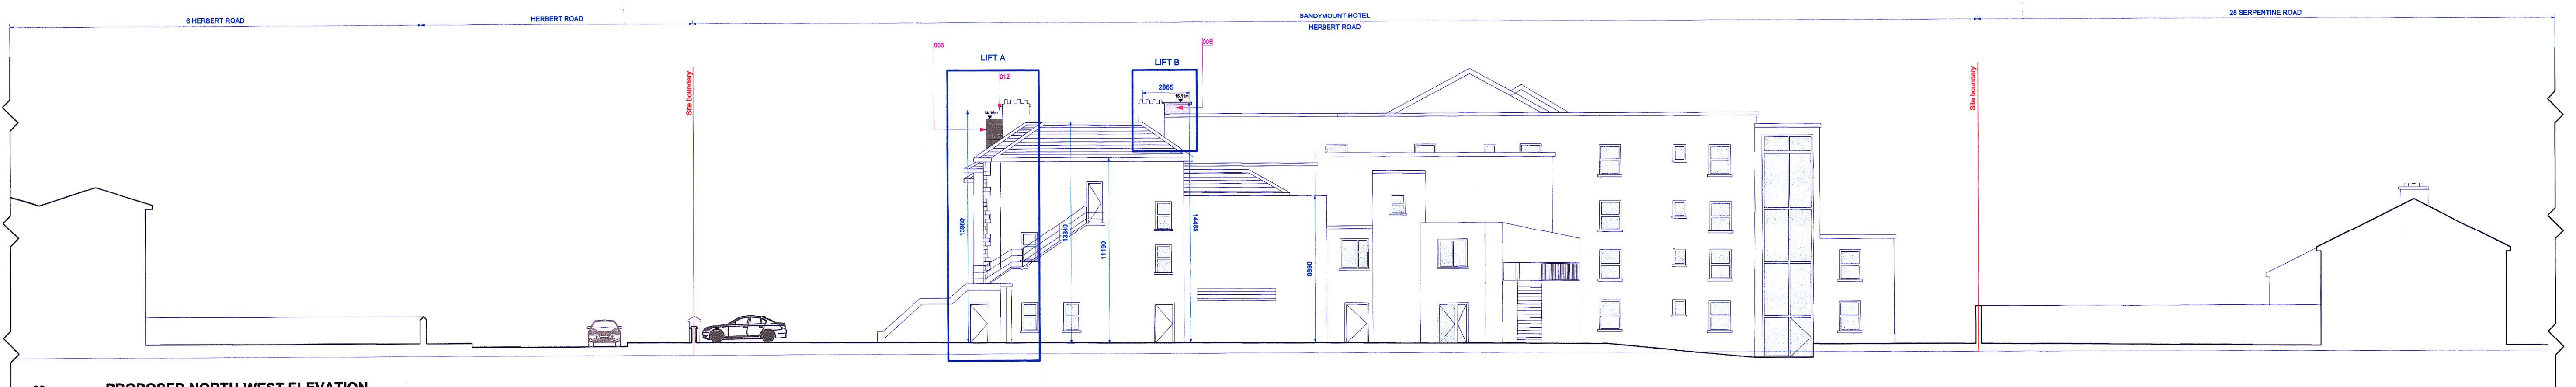

02
104
PROPOSED NORTH-WEST ELEVATION
ORIGINAL SUBMISSION
SCALE 1:200

PLAN NO: 4561/23
A.I. REC: 01/03/2024

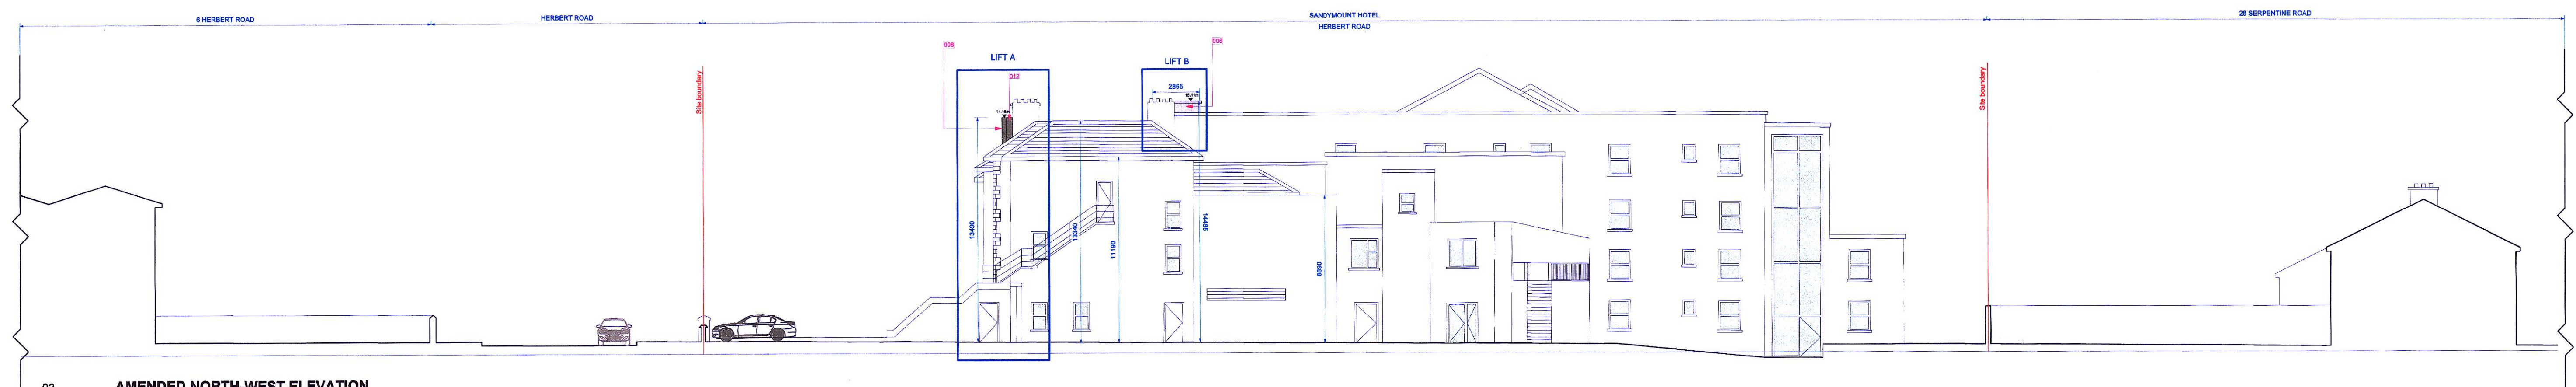

03
104
AMENDED NORTH-WEST ELEVATION
SCALE 1:200

JDDG | John Duffy Design Group

JDDG - JOHN DUFFY DESIGN GROUP
23-24 THE CRESCENT, MONKSTOWN, CO. DUBLIN
TEL: + 353 1 284 4455
FAX: + 353 1 280 7075
EMAIL: info@johnduffydesign.ie
WEB: www.jddg.ie

NOTES:

DO NOT SCALE FROM THIS DRAWING. USE FIGURED DIMENSIONS ONLY IN ALL CASES. VERIFY LEVELS AND DIMENSIONS ON SITE AND REPORT ANY DISCREPANCIES TO JOHN DUFFY DESIGN GROUP IMMEDIATELY. THESE DRAWINGS ARE COPYRIGHT AND MAY ONLY BE REPRODUCED WITH THE WRITTEN PERMISSION OF JOHN DUFFY DESIGN GROUP.

© John Duffy Design Group

REV DESCRIPTION

001 N/A
002 PARTIAL DEMOLITION OF INTERIOR WALL
003 DEMOLITION OF EXISTING LIFT CORE
004 ENTRANCE DOORS TO BE REMOVED
005 PROPOSED LIFT
006 PROPOSED LIFT CORE

007 PROPOSED NEW ENTRANCE
008 DOUBLE DOORS TO BE RELOCATED
009 PROPOSED POSITION OF DOUBLE DOORS
010 PROPOSED CURTAIN WALL GLAZING
011 PROPOSED TIMBER FIN CLADDING
012 PROPOSED ALUMINIUM CLADDING

013 PROPOSED ALUMINIUM FIN SCREEN
014 FIXED GLAZING
015 EXISTING TIMBER SLAT SCREENING
016 EXISTING ROOF PLANT

PREPARED BY

CHECKED BY

DATE OF ISSUE

STAGE

REQUEST FOR INFORMATION

ARCHITECTURE

INTERIORS

BRAND BUILDING

EXHIBITION DESIGN

CLIENT

THE MOUNT HERBERT LTD.

PROJECT TITLE

SANDYMOUNT HOTEL - UPGRADE LIFTS

DRAWING TITLE

EXISTING, PROPOSED & AMENDED NORTH-WEST ELEVATION

DRAWING NUMBER

2321-A-PL-104

SCALE

1:200 @ A1

REVISION