


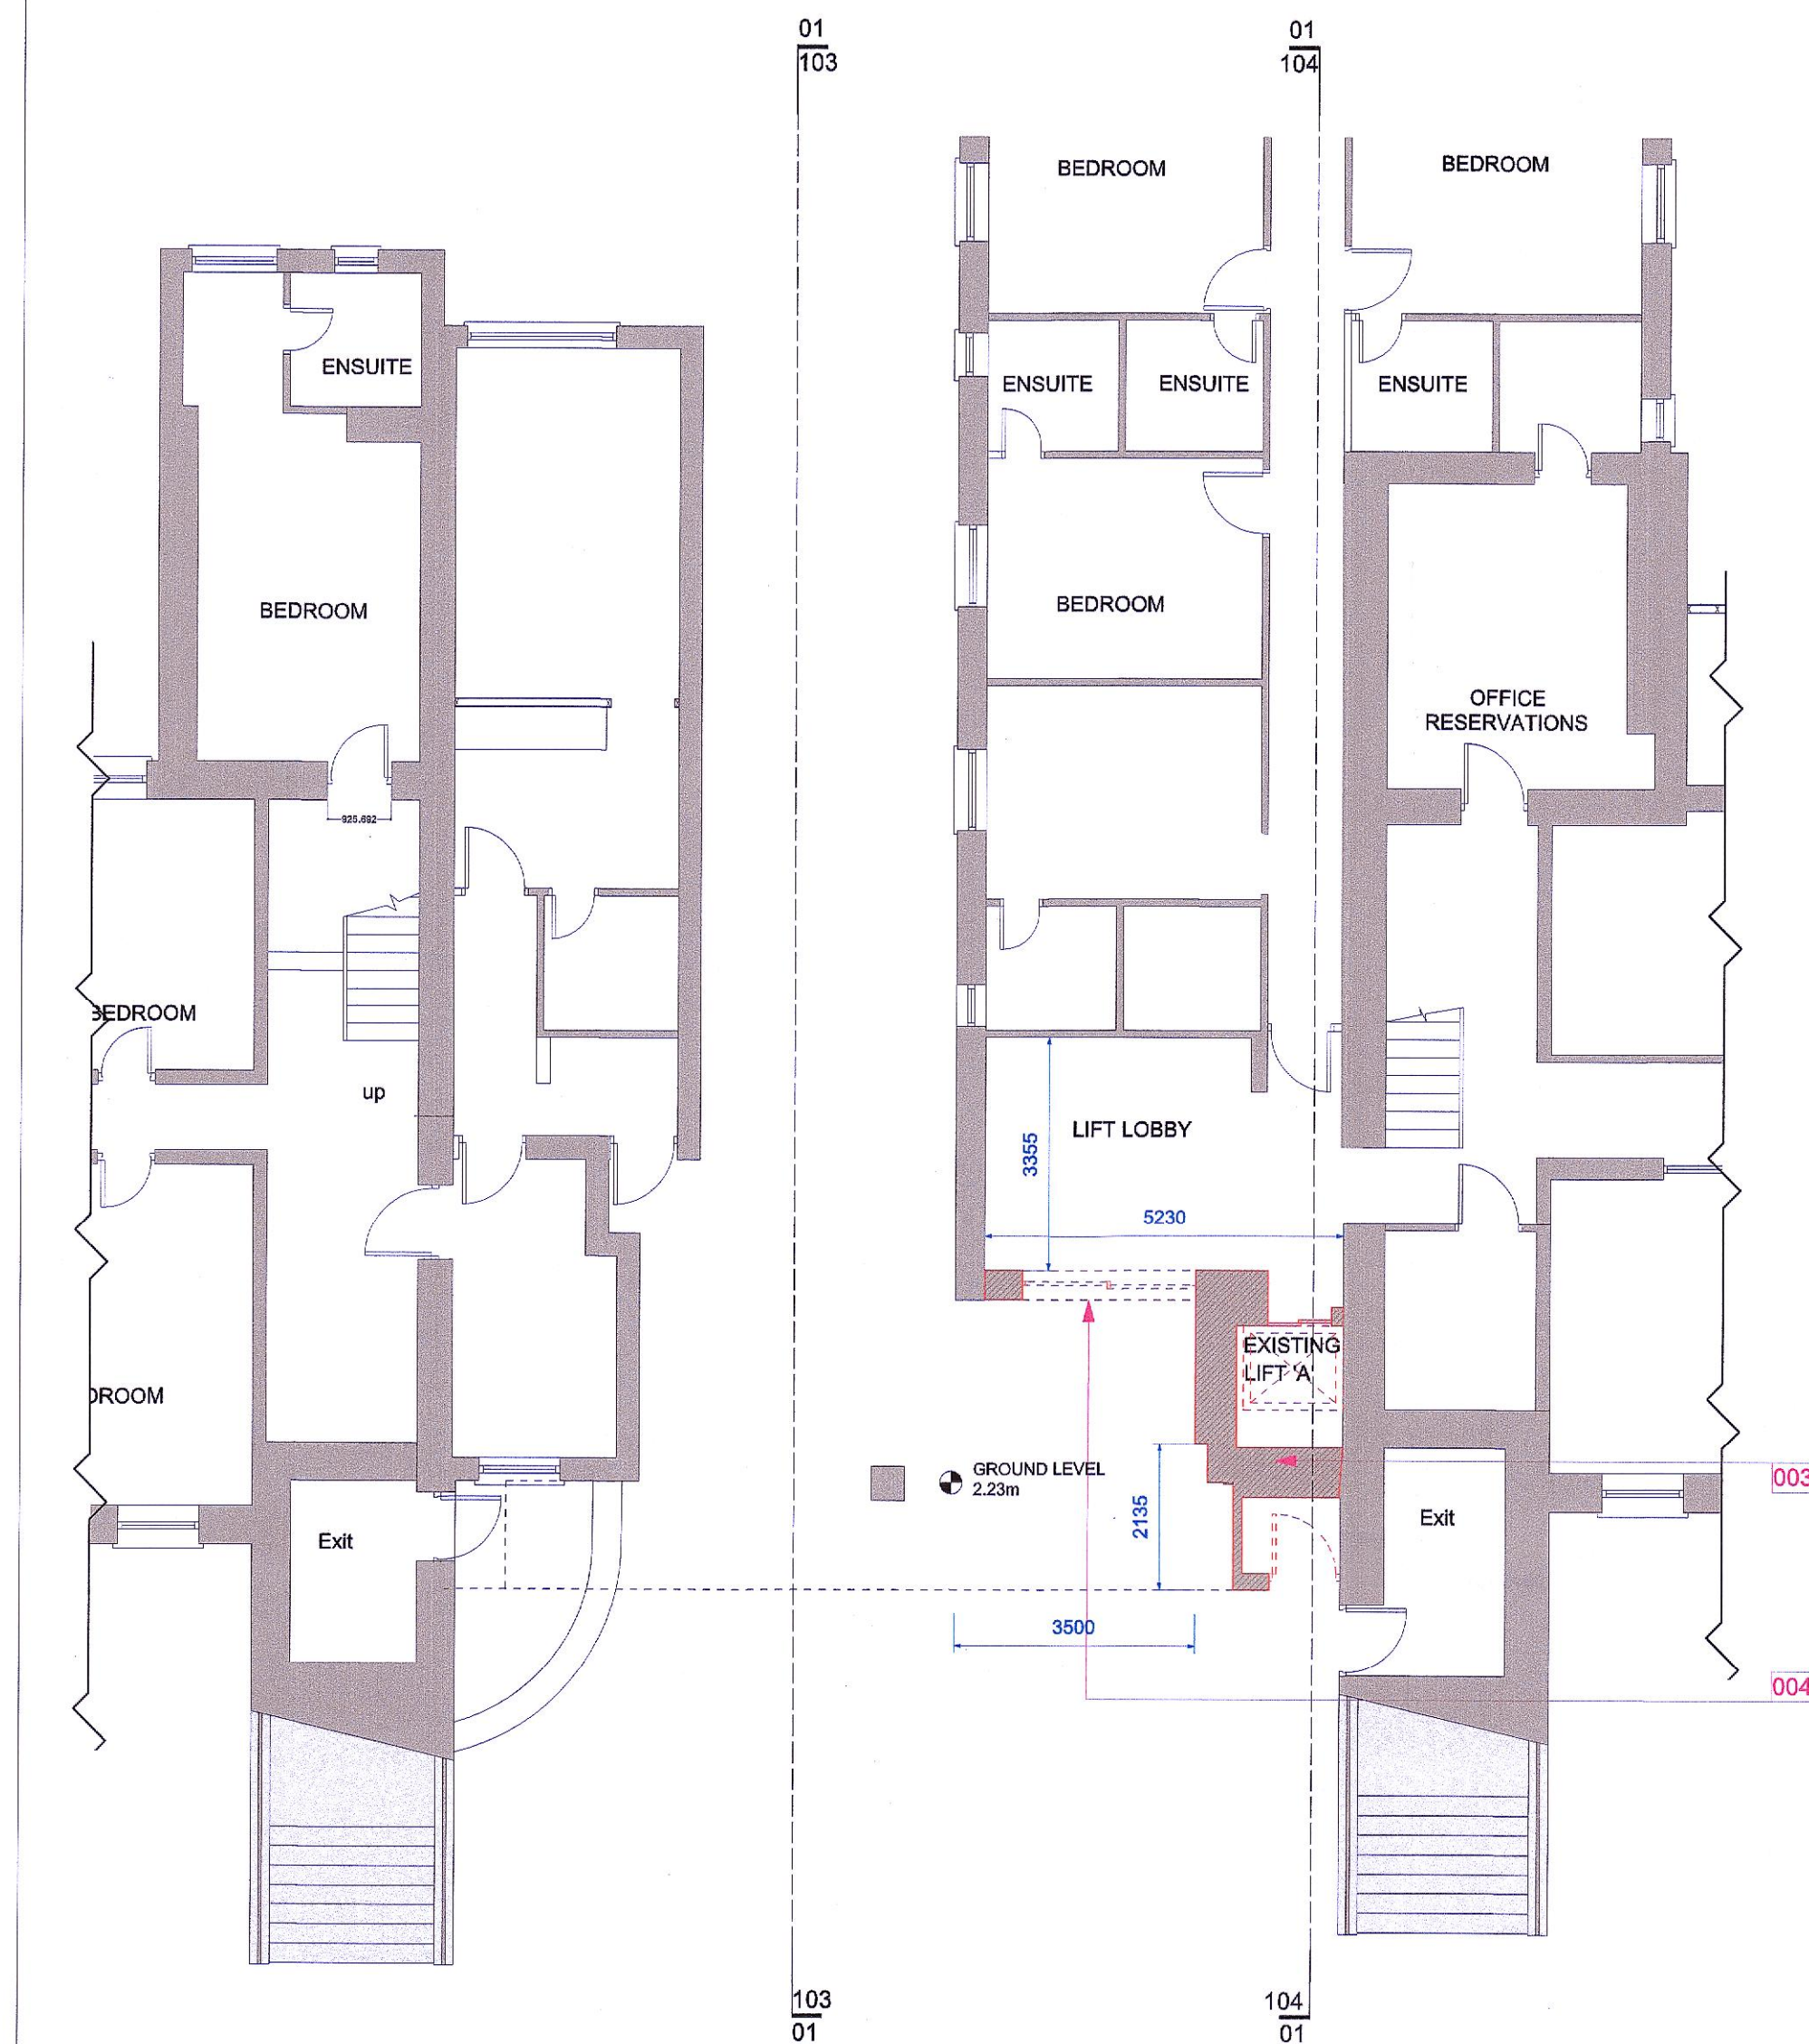

01 EXISTING GROUND FLOOR PLAN (CROP)
002 SCALE 1:100




02 PROPOSED GROUND FLOOR PLAN (CROP)
002 ORIGINAL SUBMISSION SCALE 1:100



03 AMENDED PROPOSED GROUND FLOOR PLAN (CROP)
002 SCALE 1:100

AREA IN BLUE: AREA OF BUILDING WHICH THIS RFI RELATES

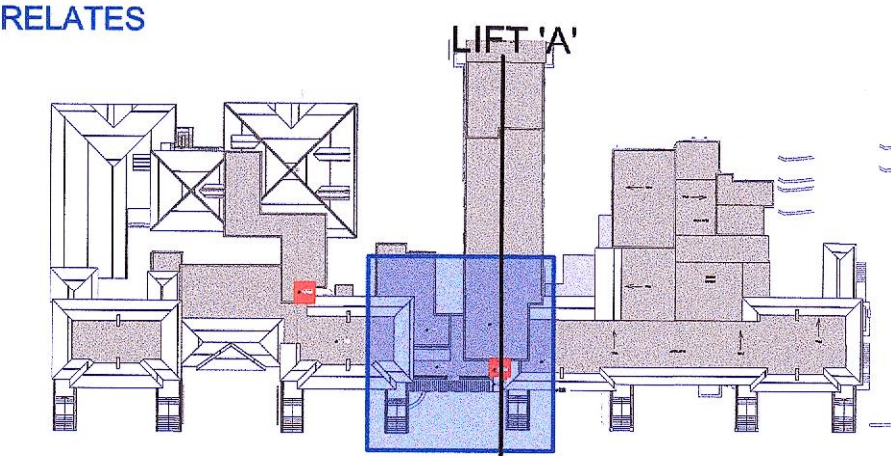

LEGEND	
EXISTING WALLS	
PROPOSED WALLS	
DEMOLITION WALLS	
BOUNDARY LINE	

03 EXISTING ROOF PLAN
002 SCALE 1:1000

JDDG - JOHN DUFFY DESIGN GROUP
23-24 THE CRESCENT, MONKSTOWN, CO. DUBLIN
TEL: + 353 1 284 4455
FAX: + 353 1 280 7075
EMAIL: info@johnduffydesign.ie
WEB: www.jddg.ie

NOTES:
DO NOT SCALE FROM THIS DRAWING. USE FIGURED DIMENSIONS ONLY IN ALL CASES. VERIFY LEVELS AND DIMENSIONS ON SITE AND REPORT ANY DISCREPANCIES TO JOHN DUFFY DESIGN GROUP IMMEDIATELY. THESE DRAWINGS ARE COPYRIGHT AND MAY ONLY BE REPRODUCED WITH THE WRITTEN PERMISSION OF JOHN DUFFY DESIGN GROUP.
© John Duffy Design Group

REV	DESCRIPTION	PREPARED BY	CHECKED BY	DATE OF ISSUE
001	N/A			
002	PARTIAL DEMOLITION OF INTERIOR WALL			
003	DEMOLITION OF EXISTING LIFT CORE			
004	ENTRANCE DOORS TO BE REMOVED			
005	PROPOSED LIFT			
006	PROPOSED LIFT CORE			
007	PROPOSED NEW ENTRANCE			
008	DOUBLE DOORS TO BE RELOCATED			
009	PROPOSED PORTION OF DOUBLE DOORS			
010	PROPOSED CURTAIN WALL GLAZING			
011	PROPOSED TIMBER FIN CLADDING			
012	PROPOSED ALUMINIUM CLADDING			
013	PROPOSED ALUMINIUM FIN SCREEN			
014	FIXED GLAZING			
015	EXISTING TIMBER SLAT SCREENING			
016	EXISTING ROOF PLANT			

STAGE
REQUEST FOR INFORMATION
ARCHITECTURE INTERIORS BRAND BUILDING EXHIBITION DESIGN

CLIENT
THE MOUNT HERBERT LTD.
PROJECT TITLE
SANDYMOUNT HOTEL - UPGRADE LIFTS
DRAWING TITLE
EXISTING, PROPOSED & AMENDED GROUND FLOOR PLAN

DRAWING NUMBER
2321-A-PL-002
SCALE
1:1000@ A1
REVISION

JDDG John Duffy DesignGroup

PLAN NO: 4561/23
A.I. REC: 01/03/2024