



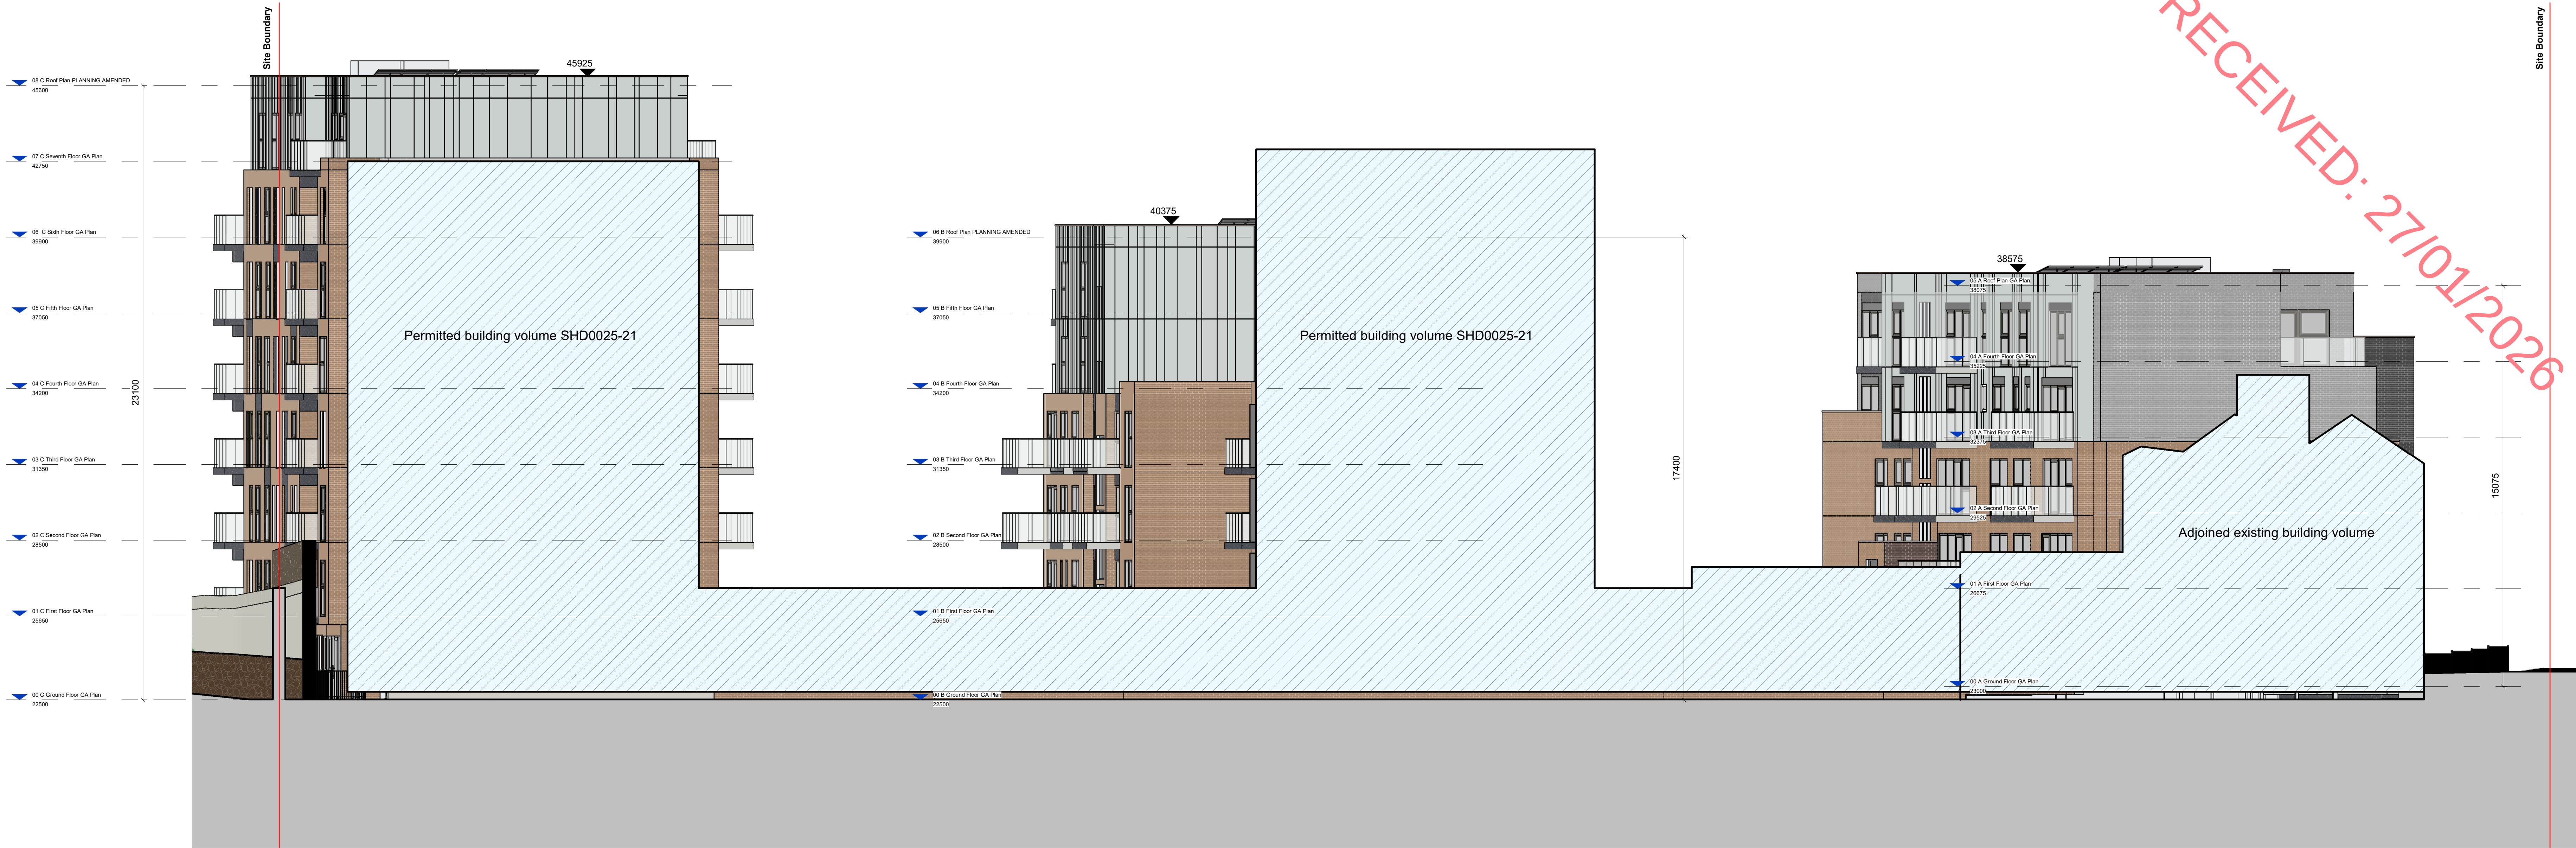

2 Elevation - North Elevation REF


1 : 100

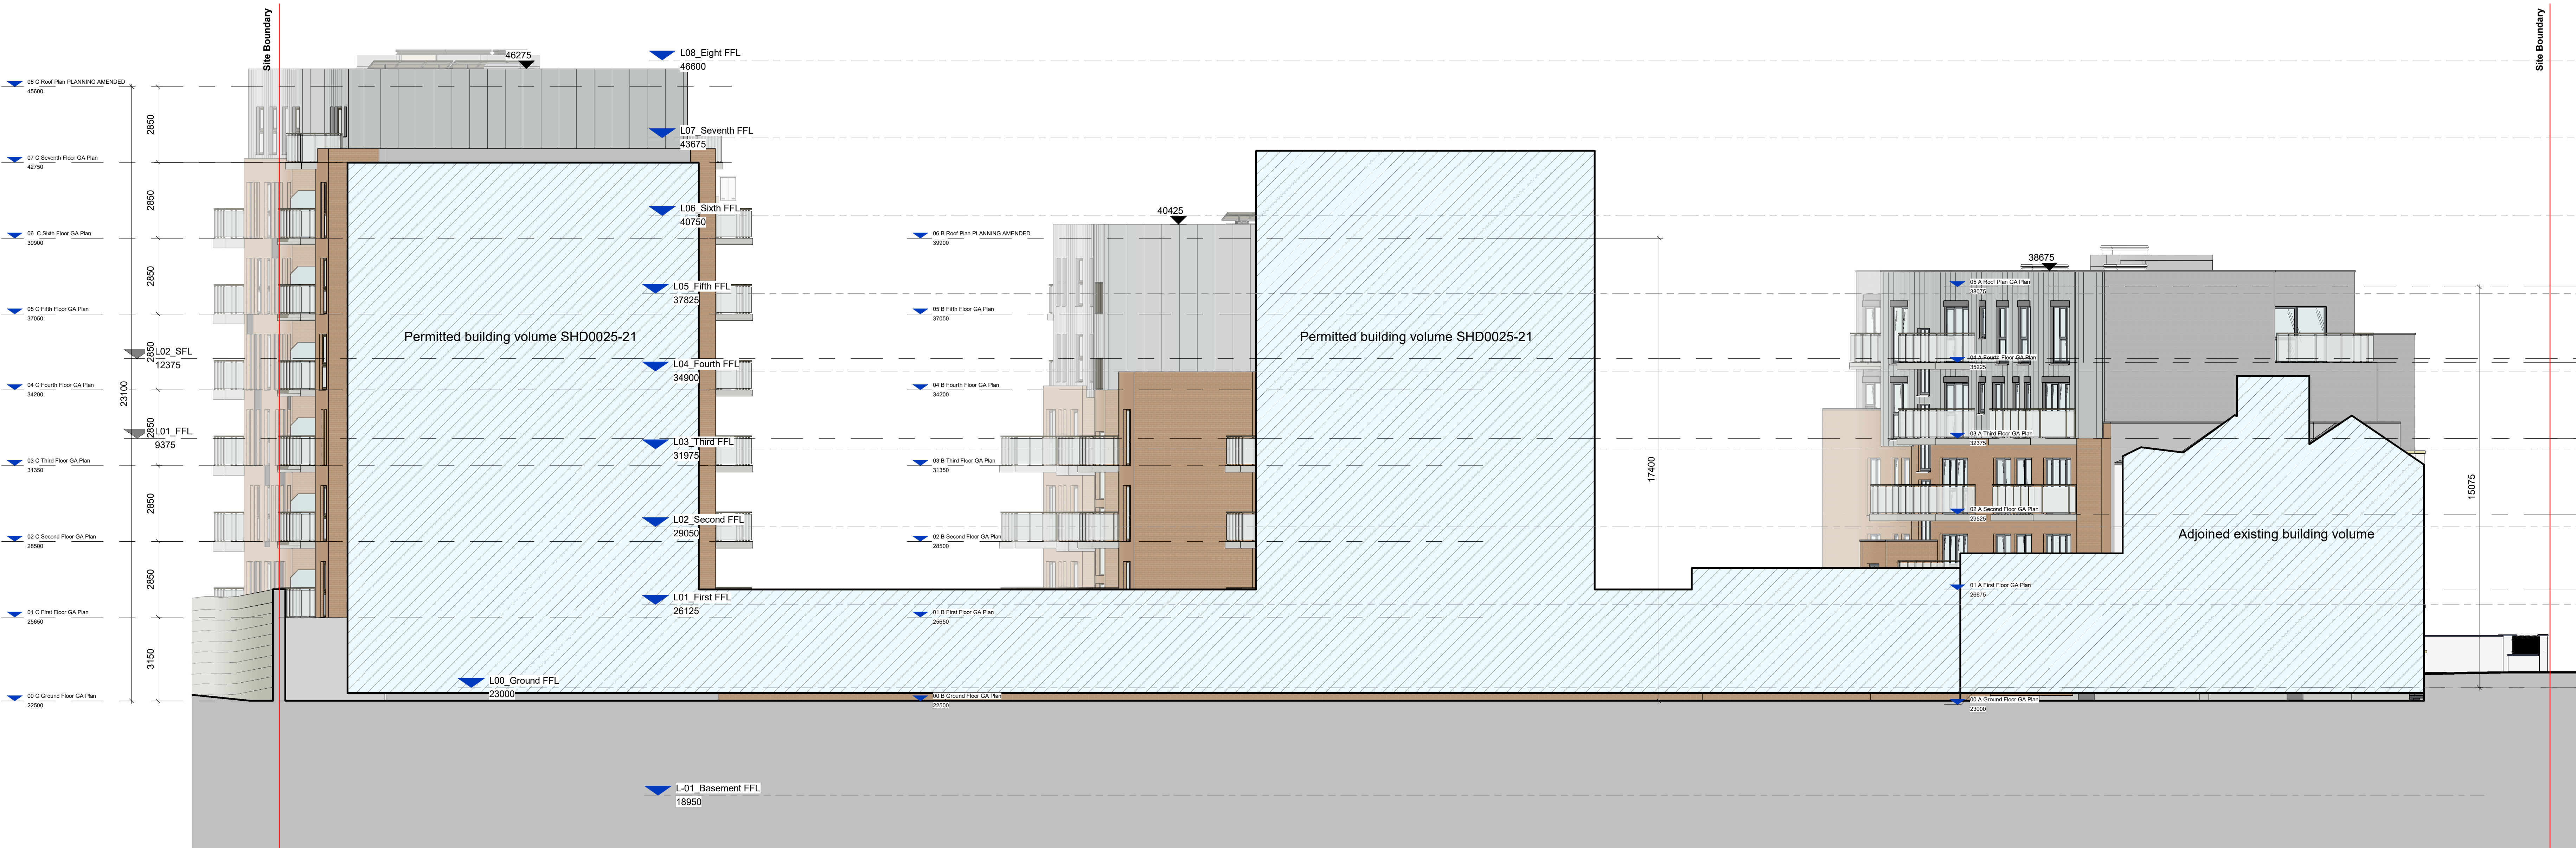

1 Elevation - North Elevation AMENDED

1 : 100

- Bricks Colours**
- Aarhus Red/Brown (or similar)
 - Marseille Red (or similar)
 - Basalt Bunt (or similar)
 - Marseille Grey Carbon (or similar)

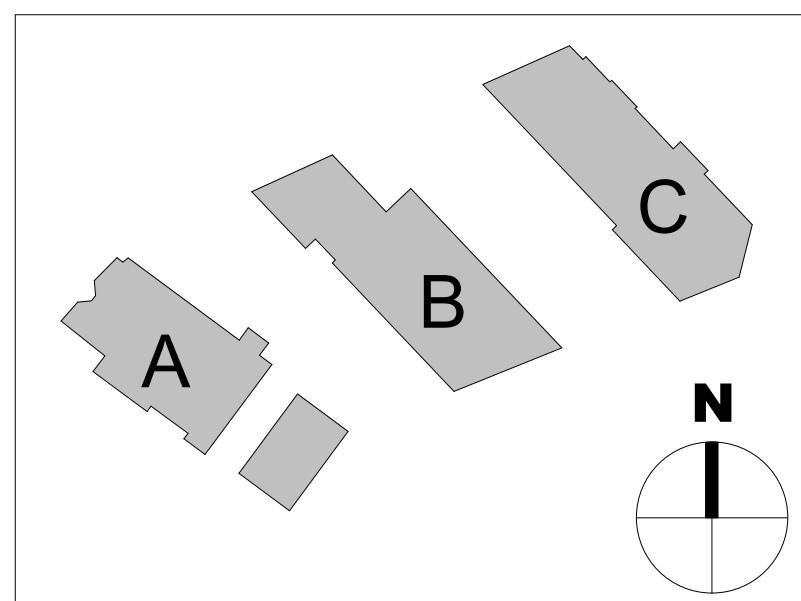

P0	2025.09.23	PLANNING AMENDED PACKAGE	80
Rev	Date	Description	Issued By

Project Stage

Planning

Client:
Randalswood Construction LTD.

Project:
Prussia Street Apartments

Drawing Title:
GAs Elevations - Block A,B,C COMPARISON - North Elevation

Drawn	Checked	Prep Size	Scale	Date
Author	Checker	A0	As Indicated	@A0 22/09/25
Project No.	Drawing No.	Classification	Revision	
PE25034	3052		P0	

File Name:
PE25034-Z-Z-DR-CWO-AR-3052

Purpose Code

P1 - Information

Acceptance Code

S - Issued

C+W O'BRIEN
ARCHITECTS

No 1 Sansfield Quay, Dublin 7, D07 R9FH
t: 01 518 0170 e: admin@cwoarchitects.ie
Dublin | Cork | Galway | London | UK & Europe +
www.cwoarchitects.ie

Please consider the environment before printing this sheet