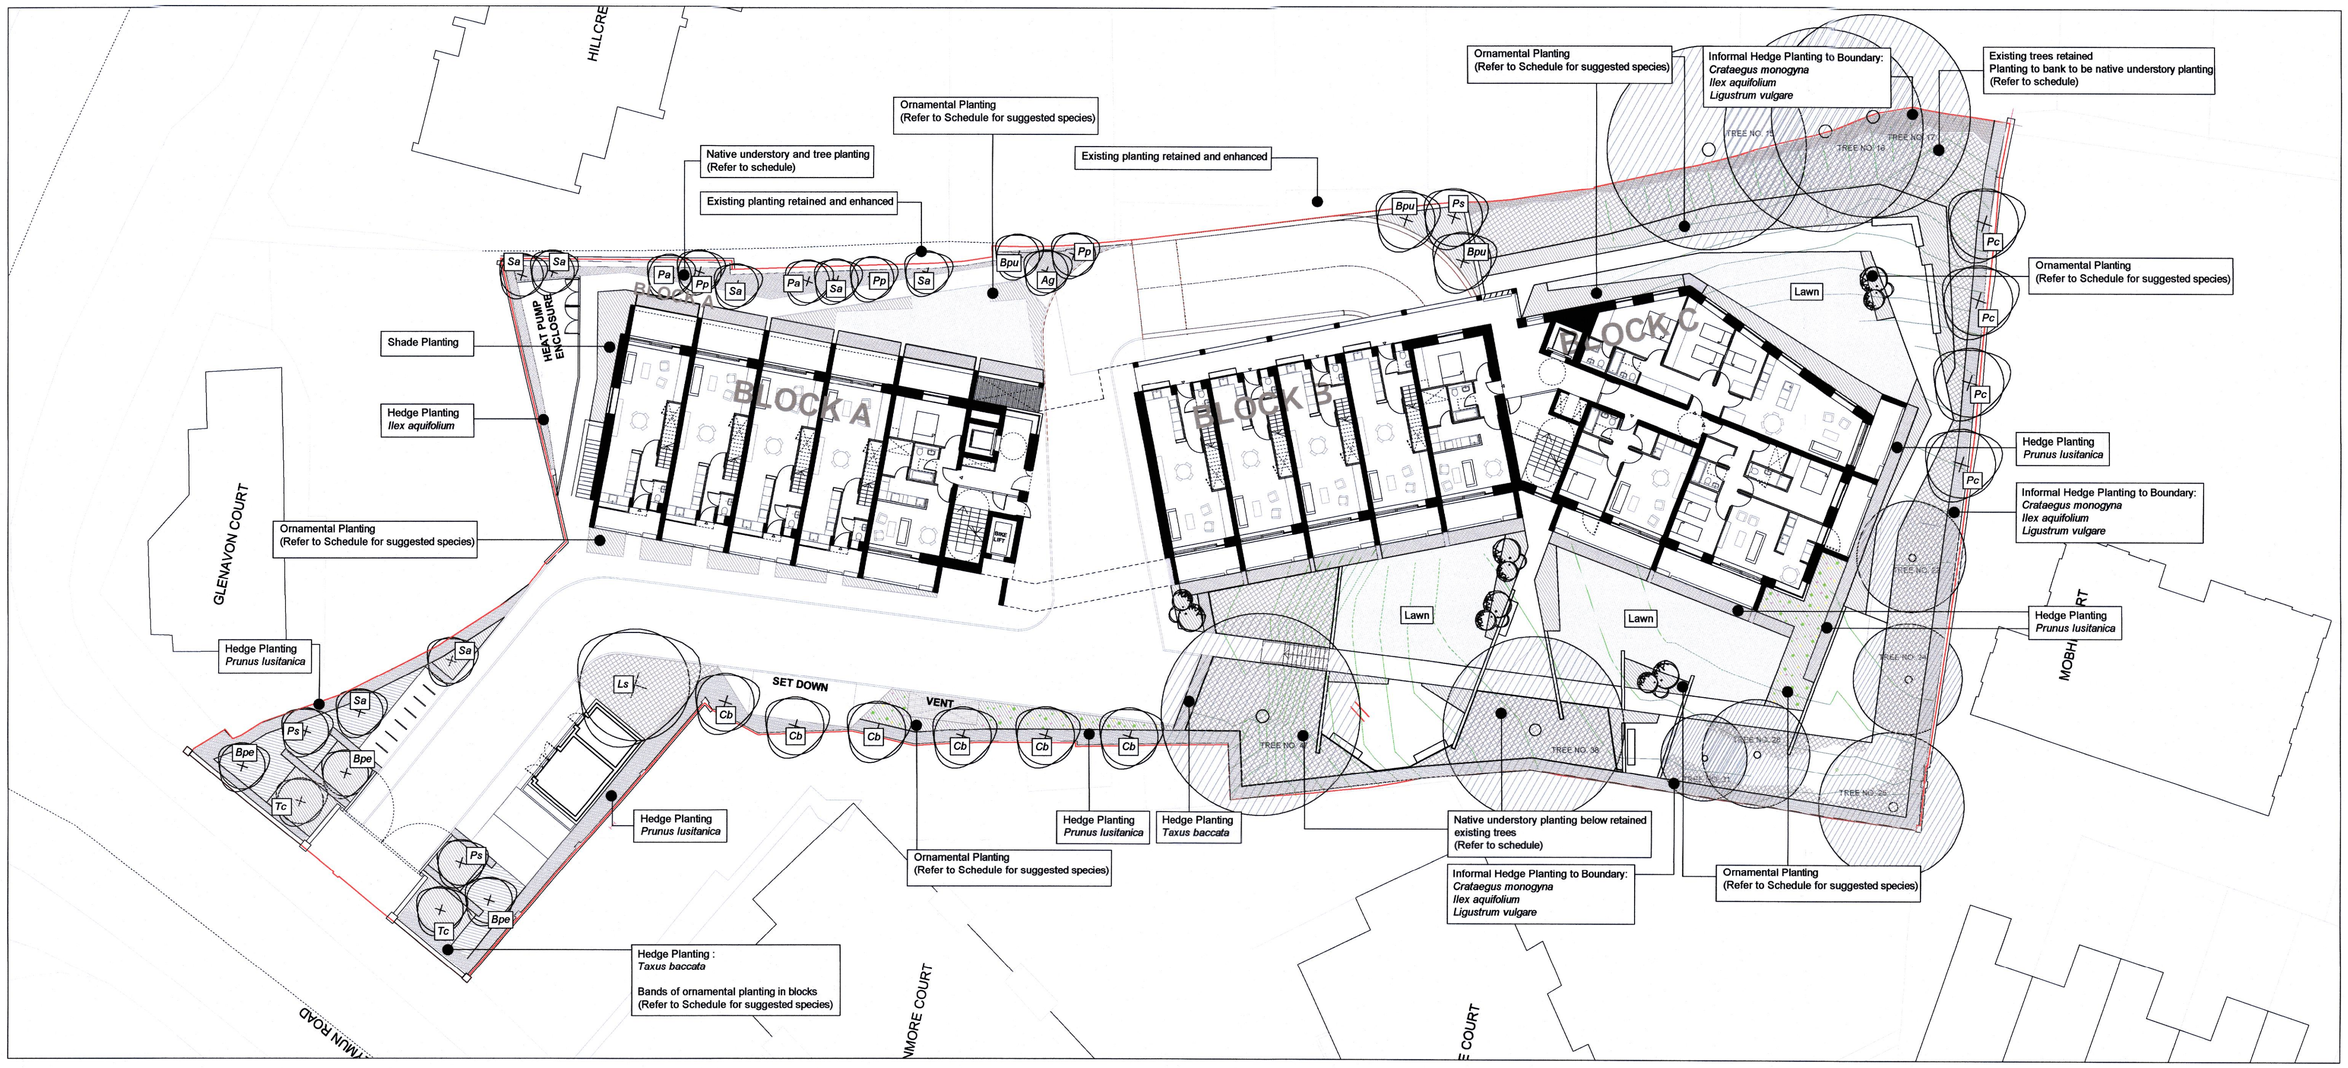

Planting Schedule

Plant Name	Ht/Sprd/Gr	Ref:	Root	Notes
Tree planting				
Alnus glutinosa	12-14 cm g	Ag	Br	min 250-300cm high
Betula pendula	12-14 cm g	Bpe	Br	min 250-300cm high
Betula pubescens	12-14 cm g	Bpu	Br	min 250-300cm high
Carpinus betulus 'Frans Fontaine'	12-14 cm g	Cb	Br	min 250-300cm high
Liquidambar styraciflua 'Worplesdon'	20-25 cm g	Ls	Rb	min 450-550cm high
Pinus sylvestris		Ps	Rb	min 250-300cm high
Prunus avium 'Plena'	12-14 cm g	Pa	Br	min 250-300cm high
Prunus padus	12-14 cm g	Pp	Br	min 250-300cm high
Pyrus calleryana 'Chanticleer'	12-14 cm g	Pc	Br	min 250-300cm high
Sorbus aucuparia 'Sheerwater Seedling'	12-14 cm g	Sa	Br	min 250-300cm high
Tilia cordata 'Greenspire'	14-16 cm g	Tc	Rb	min 300-400cm high
Hedge planting				
Crataegus monogyna	90-120cm		Br	1+1
Ilex aquifolium	120-150cm		Rb	bushy
Ligustrum vulgare	175-200cm		Rb	bushy
Prunus lusitanica	80-100cm		Rb	bushy
Prunus lusitanica	120-150cm		Rb	bushy
Taxus baccata	80-100cm		Rb	bushy
Specimen Multistem Tree Planting				
Ailanthus altissima	175-200cm		Rb	
Betula nigra	175-200cm		Rb	
Prunus serrulata 'Kanzan'	200-250cm		Rb	
Pyrus calleryana 'Chanticleer'	200-250cm		Rb	

Native Understory Planting			
Anemone nemerosa	20-30cm	2Lt	bushy
Asplenium scolopendrium	20-30cm	2Lt	bushy
Athyrium filix-femina	20-30cm	2Lt	bushy
Briza media	20-30cm	2Lt	bushy
Carex sylvatica	20-30cm	2Lt	bushy
Deschampsia cespitosa	20-30cm	2Lt	bushy
Dryopteris filix-mas	20-30cm	2Lt	bushy
Luzula nivea	20-30cm	2Lt	bushy
Polystichum setiferum	20-30cm	2Lt	bushy
Hyacinthoides non-scripta	6-8cm		
Shade Planting			
Athyrium filix-femina	30-40cm	2Lt	bushy
Dicksonia antartica	50-60cm	5Lt	bushy
Dryoperis erythrosora	30-40cm	2Lt	bushy
Fatsia japonica	40-60cm	3Lt	bushy
Polystichum polyplebharum	30-40cm	2Lt	bushy
Polystichum setiferum 'Herrenhausen'	30-40cm	2Lt	bushy
Herbaceous Planting			
Astilbe chinensis	30-40cm	2Lt	bushy
Digitalis purpurea	30-40cm	2Lt	bushy
Tiarella cordifolia	30-40cm	2Lt	bushy

Ornamental Shrub and Grass Planting			
Calamagrostis 'Karl Foerster'	50-60cm	3Lt	bushy
Helictotrichon sempervirens	30-40cm	2Lt	bushy
Hydrangea paniculata 'Limelight'	40-60cm	3Lt	bushy
Lavandula angustifolia 'Hidcote'	20-30cm	3Lt	bushy
Libertia grandiflora	40-60cm	2Lt	bushy
Liriope muscari	30-40cm	2Lt	bushy
Mahonia media 'Charity'	30-40cm	3Lt	bushy
Miscanthus sinensis	50-60cm	3Lt	bushy
Molinia caerulea	40-60cm	2Lt	bushy
Rosmarinus officinalis	30-40cm	2Lt	bushy
Sesleria autumnalis	30-40cm	2Lt	bushy
Stipa arundinacea	30-40cm	2Lt	bushy
Stipa gigantea	30-40cm	3Lt	bushy
Stipa tenuissima 'Pony Tails'	30-40cm	2Lt	bushy
Viburnum tinus 'Eve Price'	30-40cm	3Lt	bushy
Herbaceous Planting			
Agapanthus spp.	30-40cm	2Lt	bushy
Anemone japonica 'Honorine Jobert'	30-40cm	2Lt	bushy
Crocosmia 'Lucifer'	30-40cm	2Lt	bushy
Echinacea purpurea 'White Swan'	30-40cm	2Lt	bushy
Geranium 'Johnsons Blue'	30-40cm	2Lt	bushy
Helenium 'Moorheim Beauty'	30-40cm	2Lt	bushy
Perovskia atriplicifolia 'Blue Spire'	30-40cm	2Lt	bushy
Rudbeckia fulgida 'Goldstum'	30-40cm	2Lt	bushy
Salvia x sylvestris 'Mainacht'	30-40cm	2Lt	bushy
Verbena bonariensis	30-40cm	2Lt	bushy

Legend

- APPLICATION SITE BOUNDARY
- Existing trees to be retained
- Proposed Tree Planting
- Small Trees / Specimen Shrubs
- Hedge/Screen Planting
- Native Understorey Planting
- Ornamental Planting

PLAN NO:2683/21 ADD.
INFO REC. 03/02/2022

rev	date	drawn	description

THIS DRAWING IS COPYRIGHT ©

notes DO NOT SCALE figured dimensions only to be taken from this drawing

job Glenavon, Ballymun Road, Dublin 9 for Glenavon Developments Ltd.

dwg Planting Schedule

Scales 1:200@A1 | Status Further Information - DCC Reg Ref (2683/21) | Date 28.01.22 | Drn. SK | Chd. | Passed | Job No. 0398 | Drawing No. 103 | Rev.

Kevin Fitzpatrick | Landscape Architecture
4 Main Street
Raheny
Dublin 5
E- info@kfla.ie W- www.kfla.ie