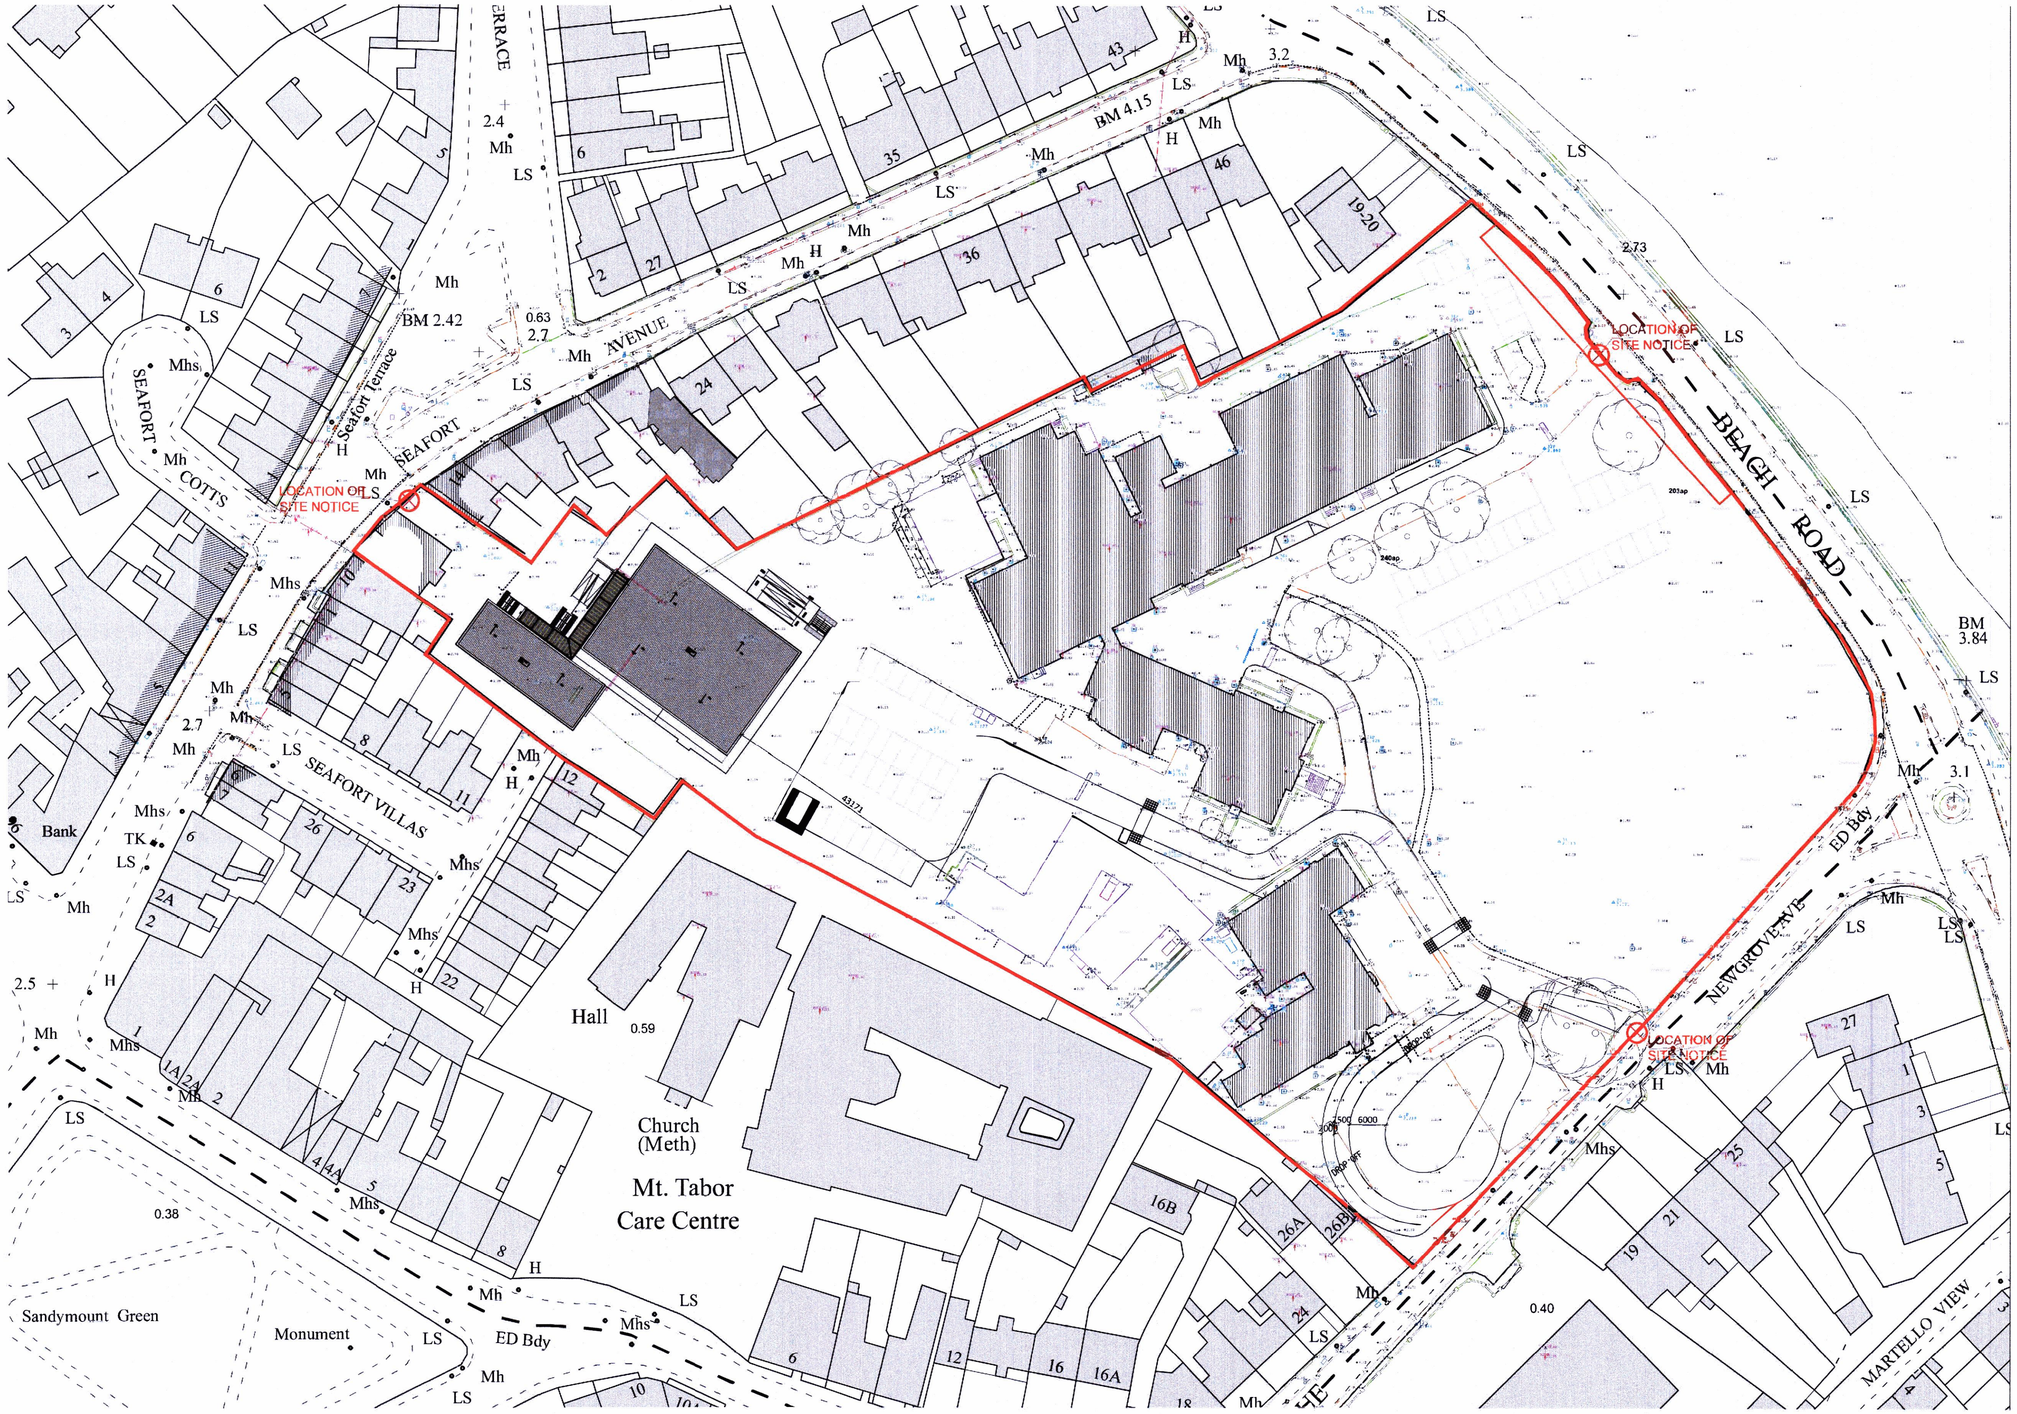


PLAN NO:4429/19 ADD INFO. REC 15/07/2020

Existing Site Plan

| Revision Description | Date | Rev. No. | Issued by |
|---|---|---|---|


o'mahony pike
architecture | urban design
email: info@omahonypike.com
tel: +353 1 202 7400
fax: +353 1 283 0822
www.omahonypike.com

**Dublin**
The Chapel
Mount St. Anne's
Milltown, Dublin 6
D06 XN52 Ireland

**Cork**
26 South Mall
Cork City
Co. Cork
T12 R2RV Ireland


| | | | |
|---|---|---|---|
| **Project No.:** | 1501-V2 | **Scale @ A1:** | 1/500 |
| **Project Lead:** | -- | **Date Printed:** | |
| **Drawn By:** | MJ | **Current Rev.:** | |
| **Model No.:** | 1501-V2-PA(L)02 | | |
| **Purpose:** | Additional Information | | |

**Project:** New Primary And Post Primary School At Roslyn Park
**Location:** Roslyn Park College, Sandymount, Dublin 4
**Client:** Minister For Education &Skills

**Drawing Title:** Existing Site Plan
**Drawing No.:** 1501-V2-OMP-00-00-ST-A-1102

Suitability - Checked By - Date


Figured dimensions only to be used. This drawing is copyright of O'Mahony Pike Architects Ltd. All information is shared as per approved use in accordance with BS1192(2007) + A2(2016), Table 5; Standard Codes for Suitability of Models and Documents. If 'Information Approval Check' is empty, this information has been shared at S0 - WIP.